Land Registry Compliant Map

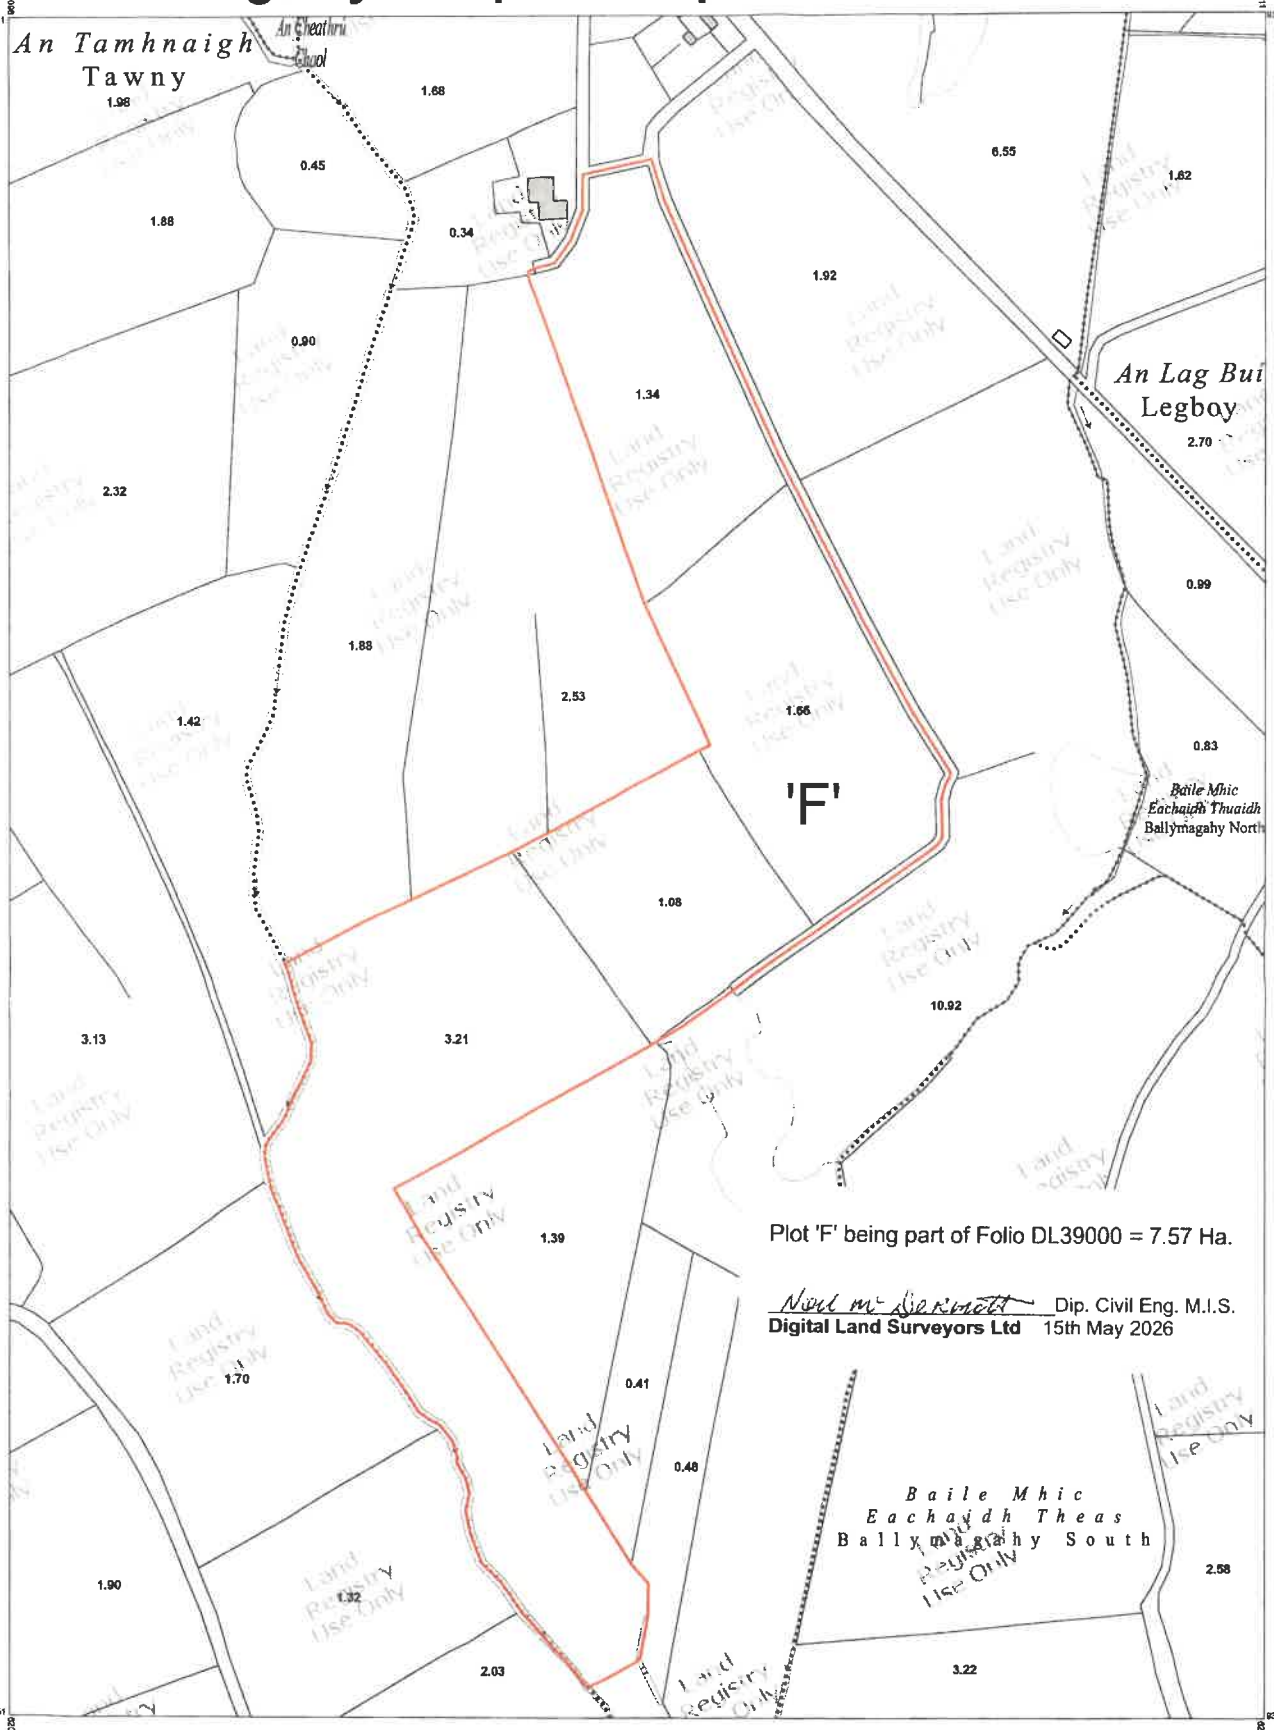

Plot 'F' being part of Folio DL39000 = 7.57 Ha.

Niall Mc Dermott Dip. Civil Eng. M.I.S.
Digital Land Surveyors Ltd 15th May 2026

0 50 100 150 200 Metres

0 150 300 450 600 Feet

OUTPUT SCALE: 1:2,500

N

CENTRE COORDINATES:
ITM 620404,939366

ORDER NO.: 50536040_1

PUBLISHED: 14/05/2026

MAP SERIES: 1:5,000, 1:2,500

MAP SHEETS: 0062, 0061-A

CAPTURE RESOLUTION:
The map objects are only accurate to the resolution at which they were captured. Output scale is not indicative of data capture scale. Further information is available at: www.tailte.ie; search 'Capture Resolution'

LEGEND:
To view the legend visit www.tailte.ie and search for 'Large Scale Legend'

COMPILED AND PUBLISHED BY:
Tailte Éireann,
Phoenix Park,
Dublin 8,
Ireland.
D08F6E4

www.tailte.ie

Any unauthorised reproduction infringes Tailte Éireann copyright.

No part of this publication may be copied, reproduced or transmitted in any form or by any means without the prior written permission of the copyright owner.

The representation on this map of a road, track or footpath is not evidence of the existence of a right of way.

This topographic map does not show legal property boundaries, nor does it show ownership of physical features.

© Tailte Éireann, 2026.
All rights reserved.

Tailte Éireann